WRA
Whitman, Requardt & Associates, LLP
801 South Caroline Street, Baltimore, Maryland 21231

CITY OF
TAKOMA PARK
31 OSWEGO AVENUE
SILVER SPRING, MD 20910

Date: MAY 2017

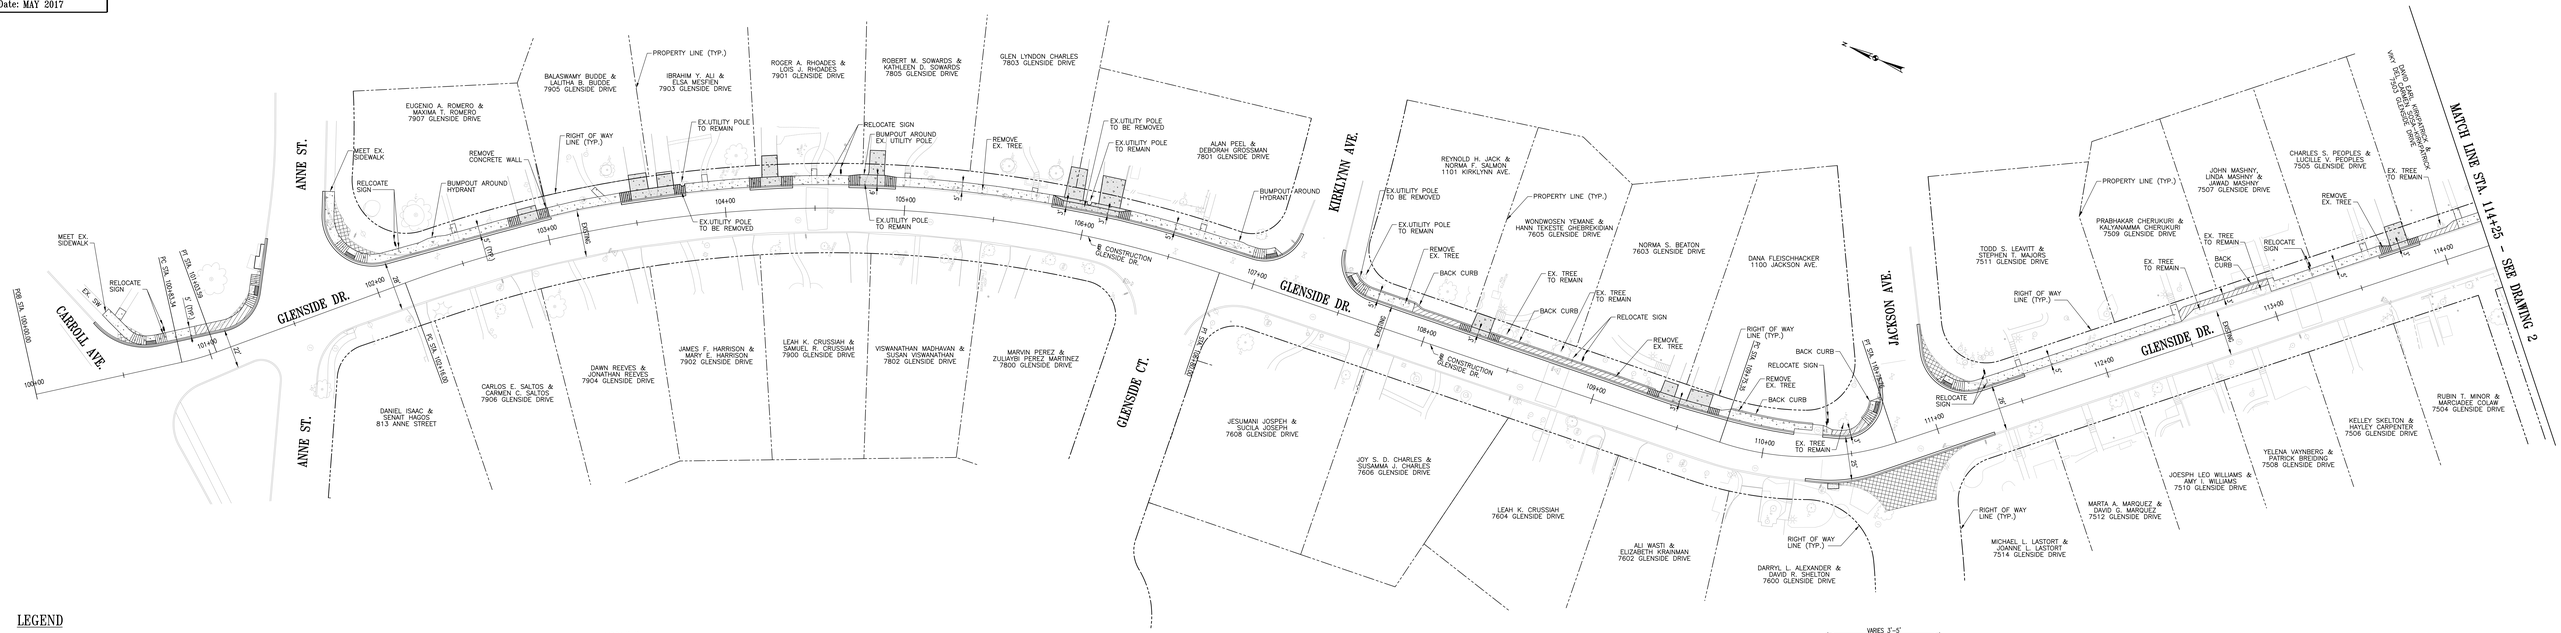

LEGEND

- CONCRETE SIDEWALK
- FLEXIBLE SIDEWALK
- PROPOSED CONCRETE DRIVEWAY
- DETECTABLE WARNING SURFACE
- STONE
- PAVEMENT REMOVAL

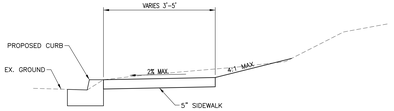

SIDEWALK TYPICAL SECTION

CONCEPT DESIGN
NEW SIDEWALK ALONG GLENSIDE DRIVE FROM CARROLL AVE. TO WILDWOOD DRIVE
DRAWING 1 of 2

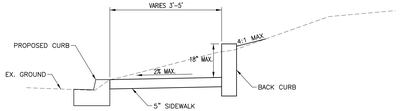

BACK CURB TYPICAL SECTION

0 10' 20' 40'
SCALE: 1" = 20'-0"